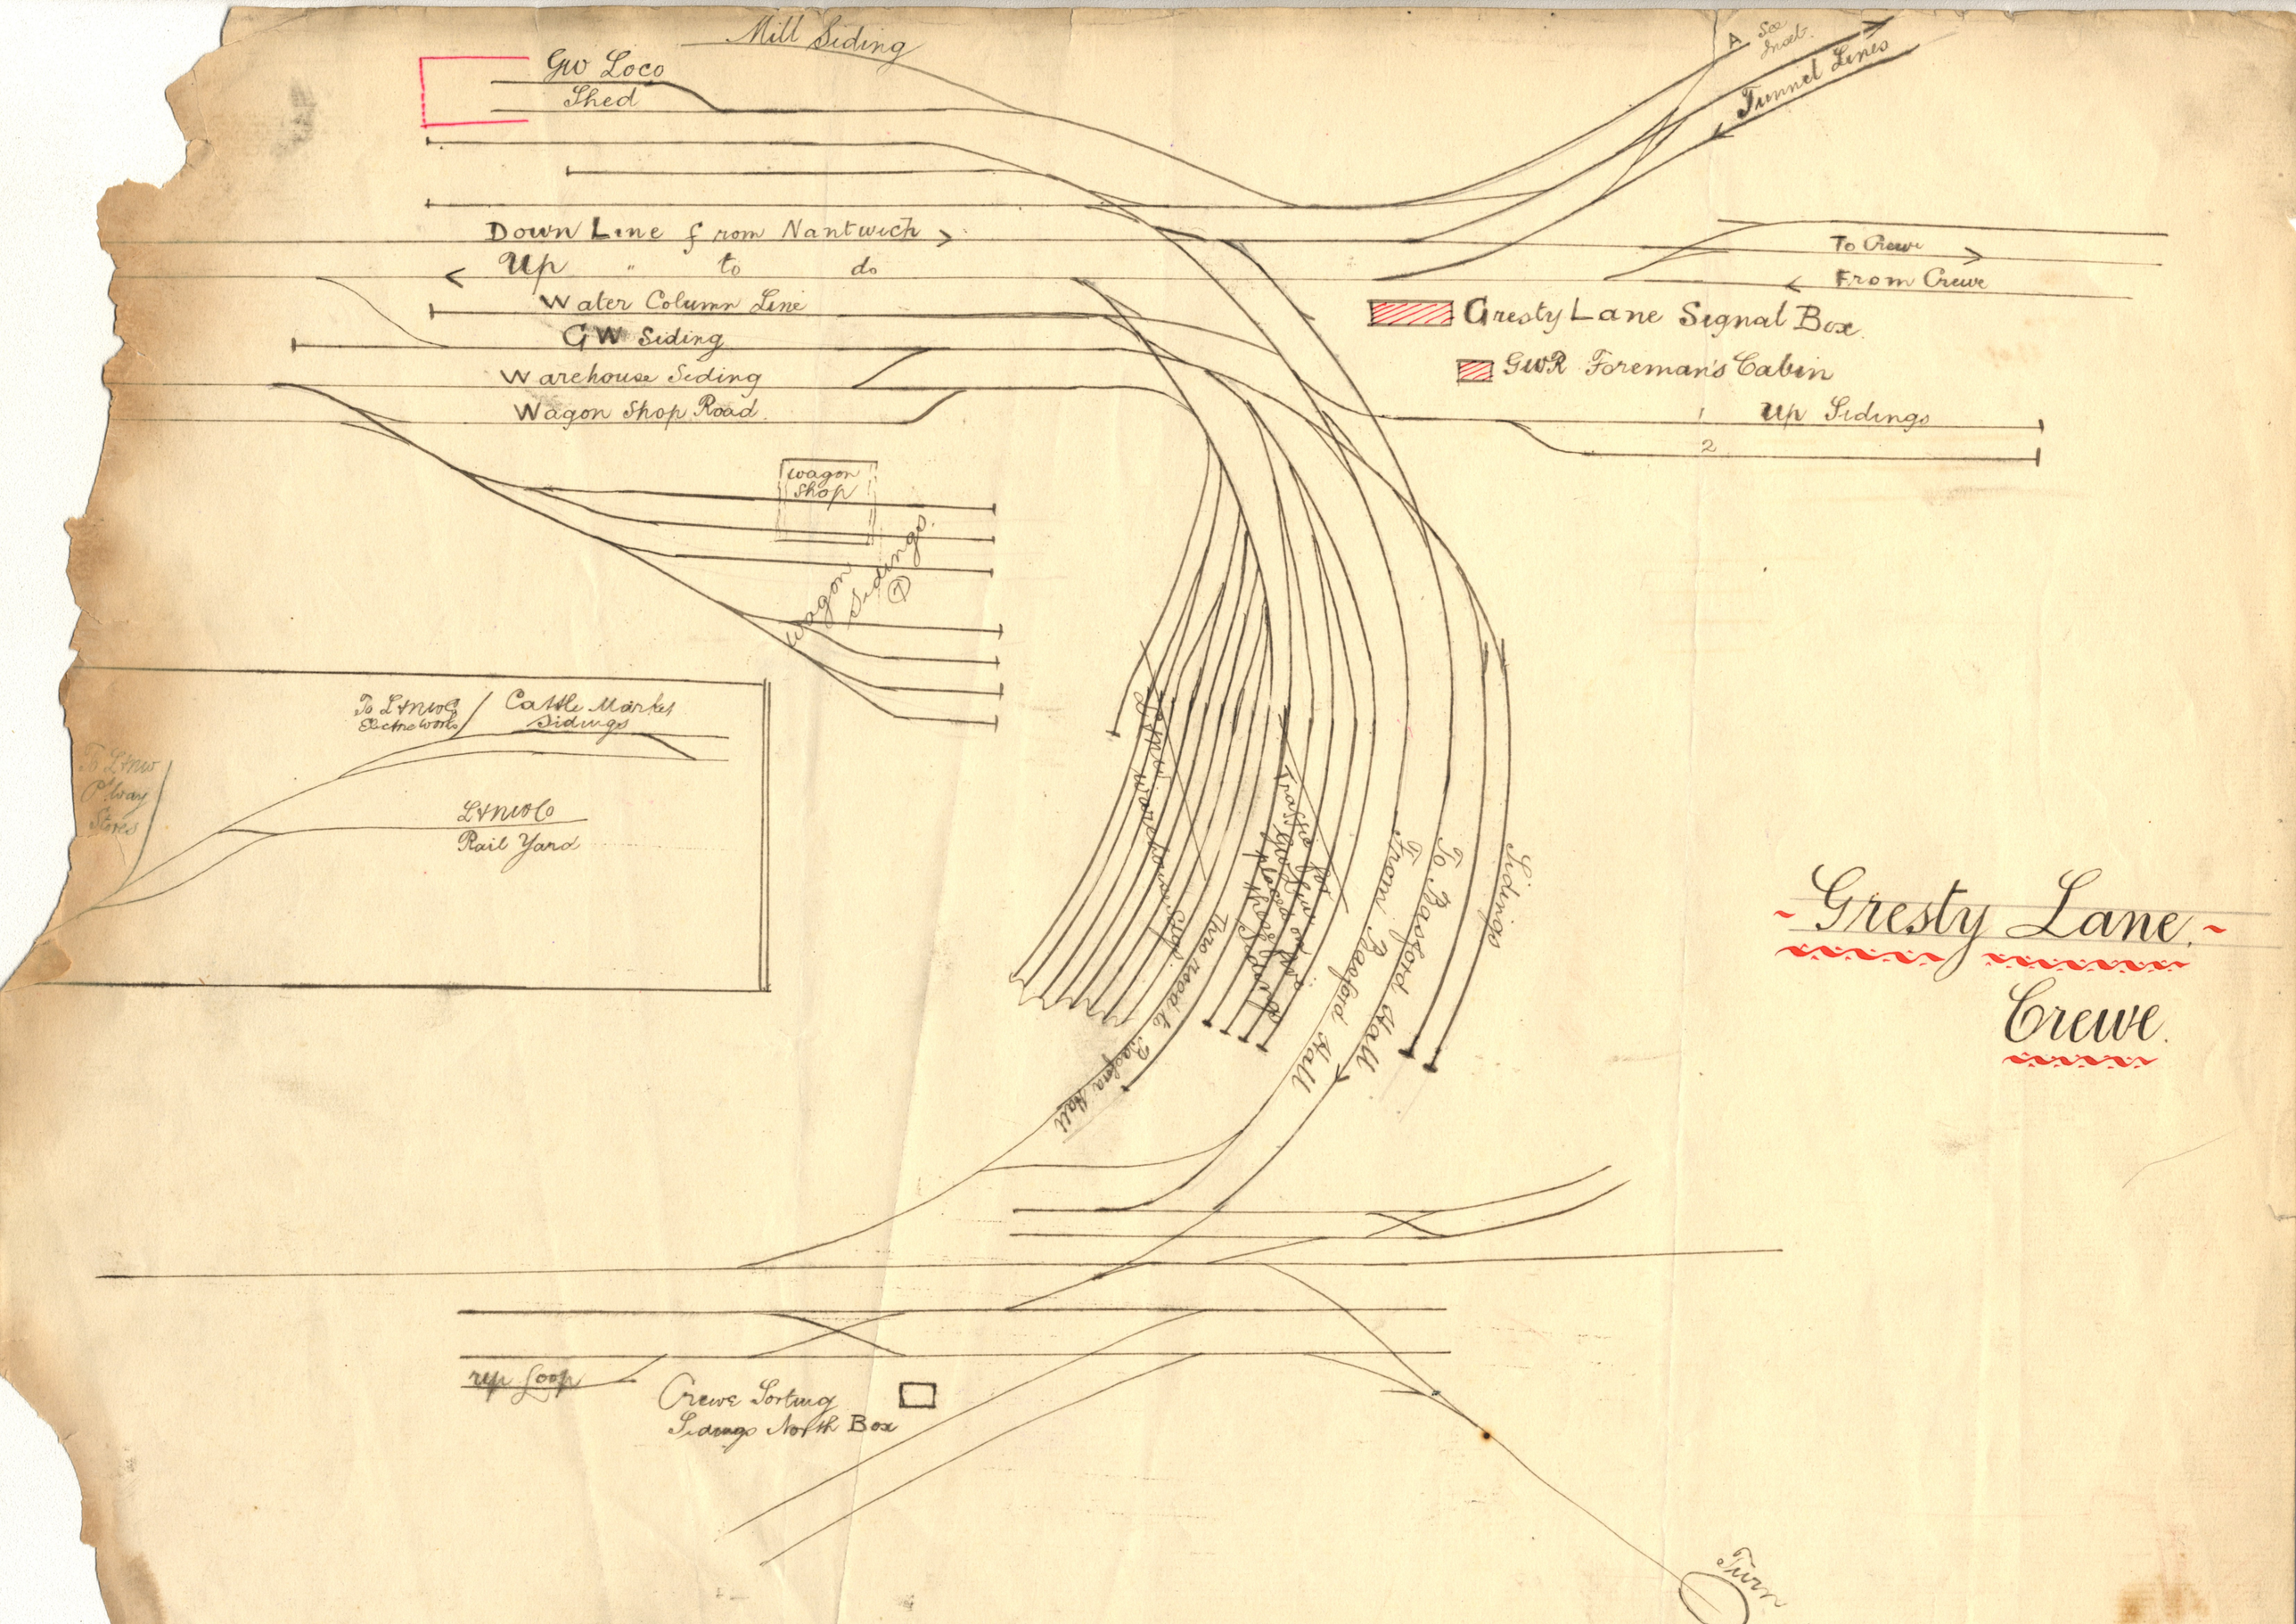
Mill Siding
GW Loco Shed
A See Inset
Tunnel Lines
Down Line from Nantwich
Up " to do
Water Column Line
GW Siding
Warehouse Siding
Wagon Shop Road
To Crewe
From Crewe
Gresty Lane Signal Box
GWR Foreman's Cabin
Up Sidings
1
2
Wagon Shop
Wagon Sidings
To LNWR Electric Works
Cattle Market Sidings
To LNWR Pl'way Stores
LNWR Rail Yard
Up Loop
Crewe Sorting Sidings North Box
Gresty Lane
Crewe