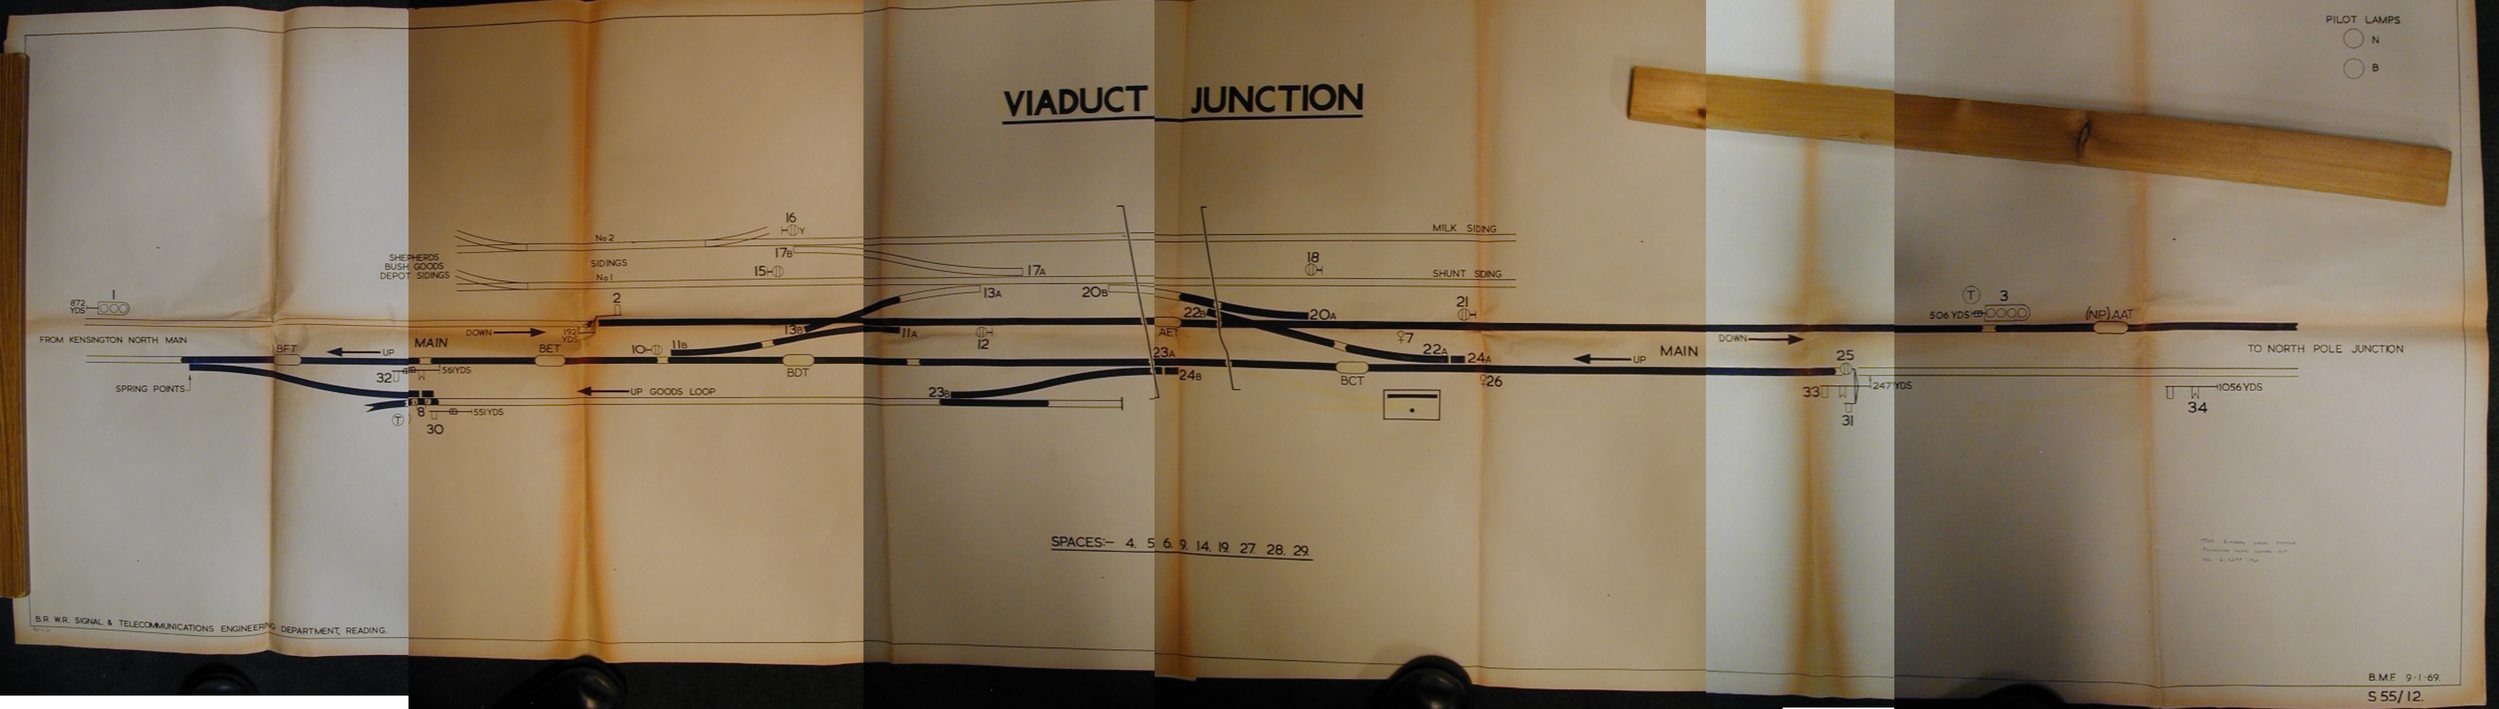VIADUCT JUNCTION